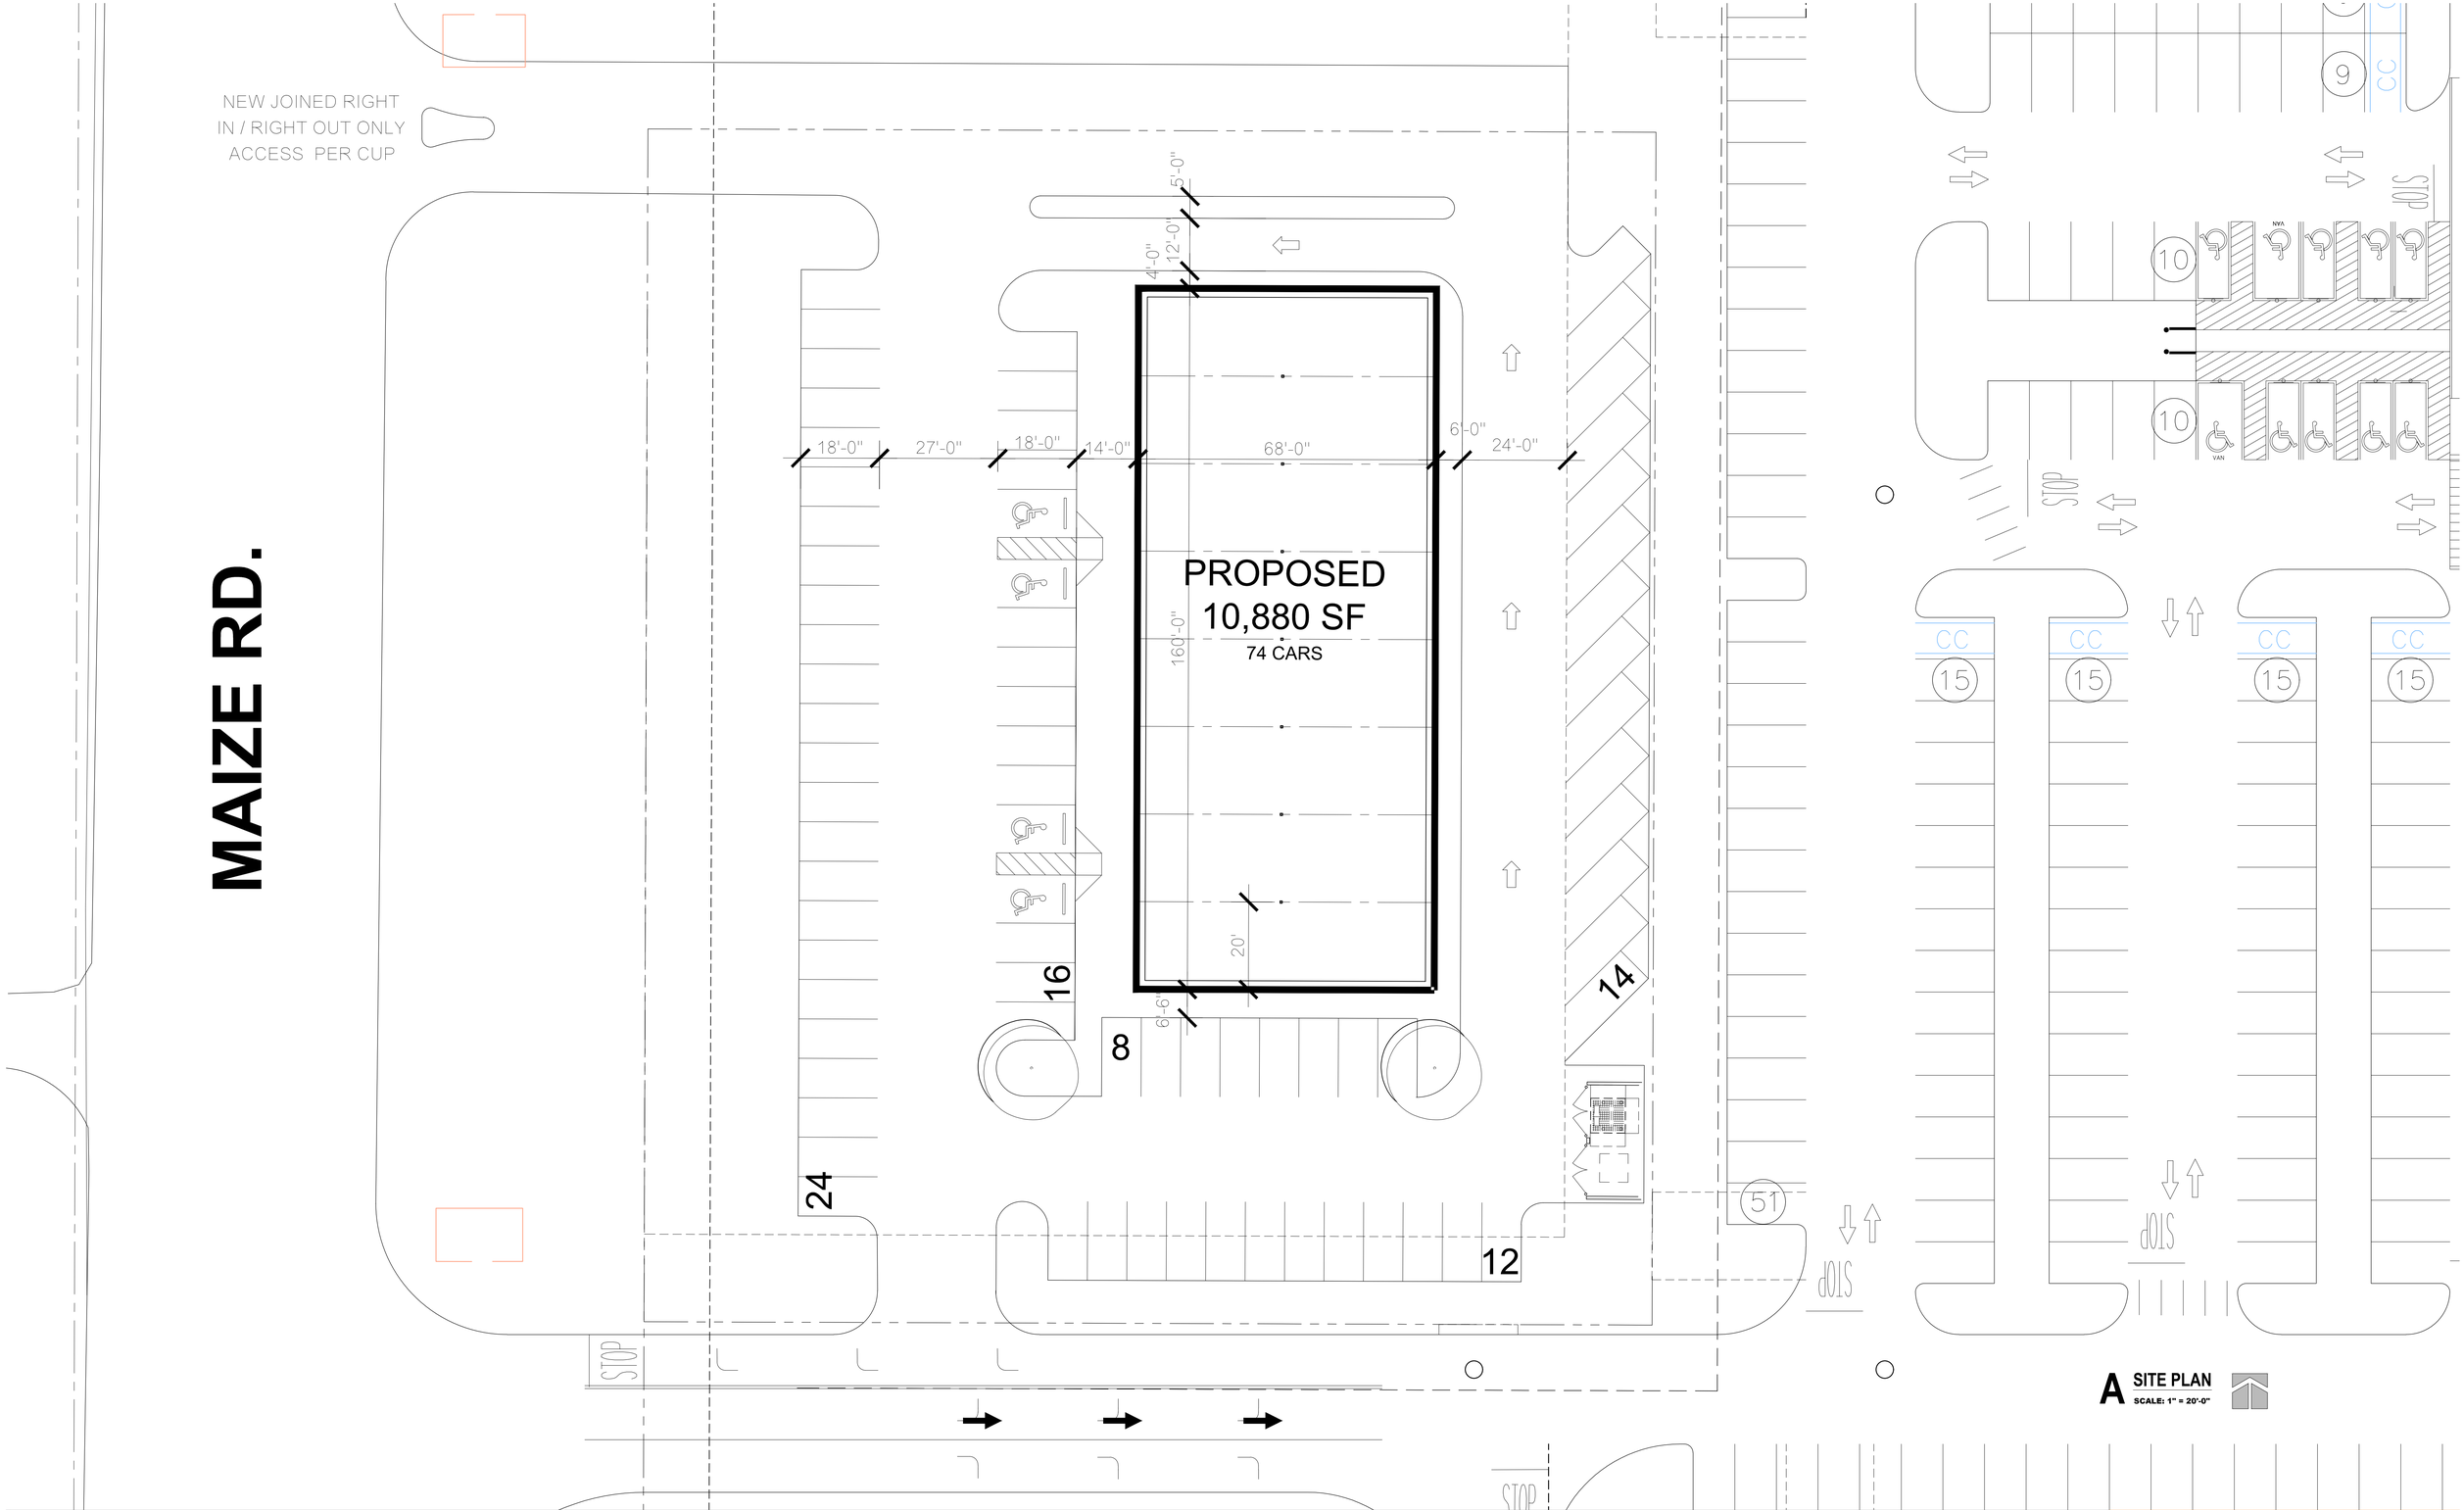


# 29TH AND MAIZE ROAD - STRIP CENTER

WICHITA, KANSAS

SITE PLAN / 30 MAY 2018

SHELDEN ARCHITECTURE